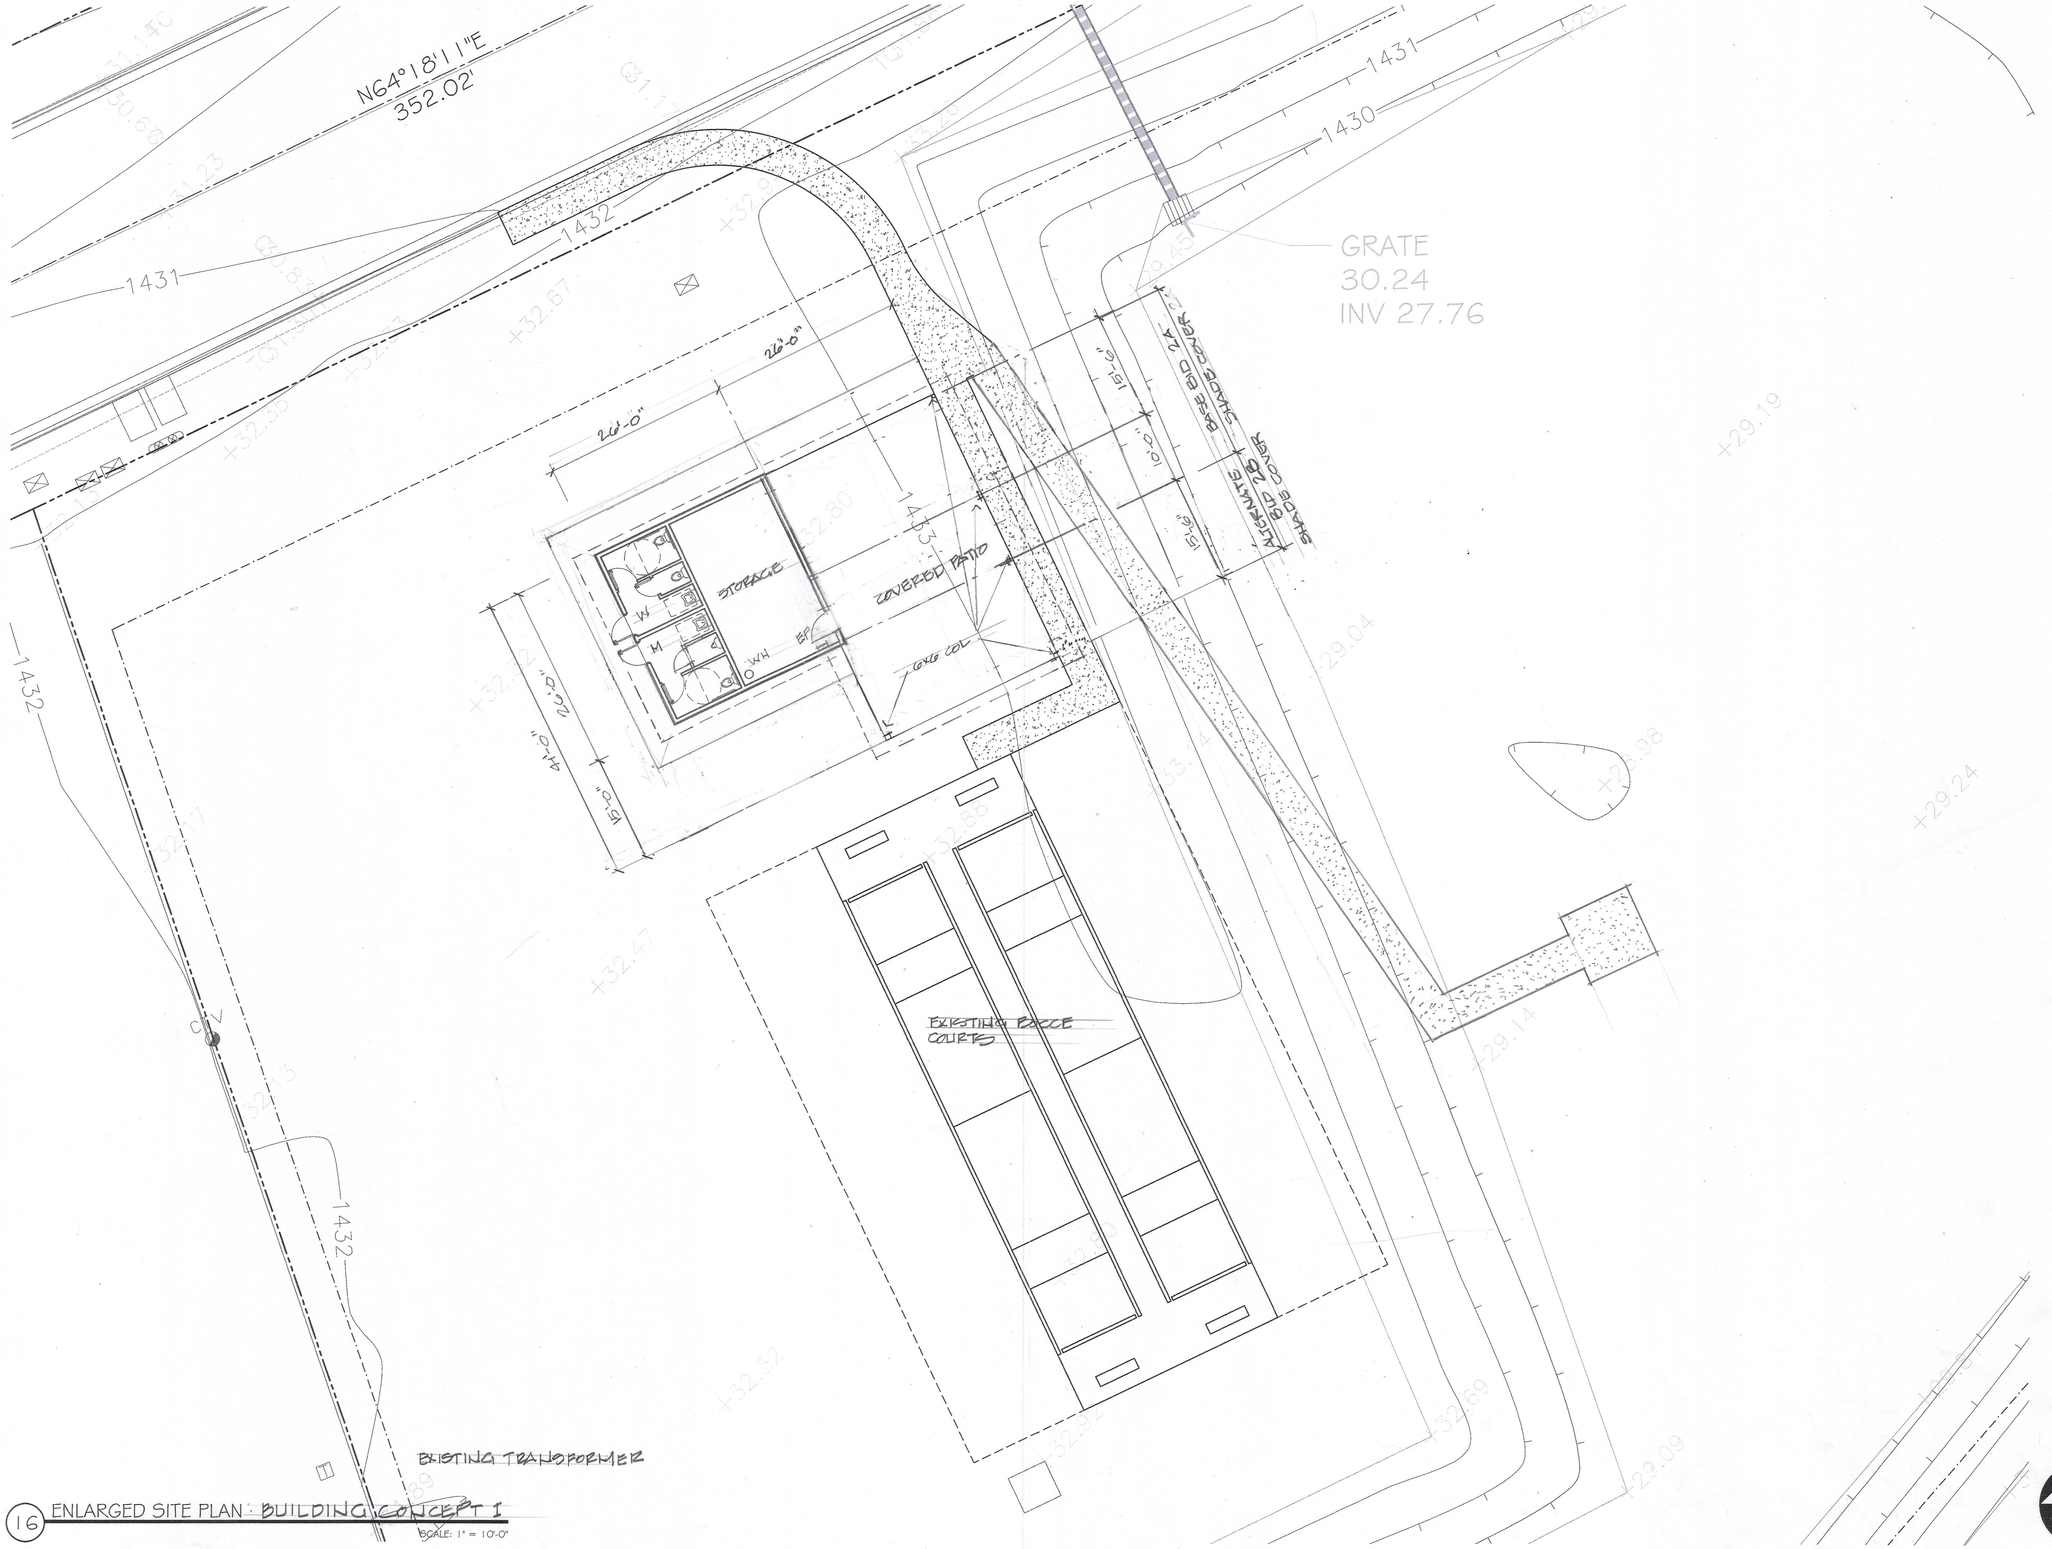

16 ENLARGED SITE PLAN: BUILDING CONCEPT I

SCALE: 1" = 10'-0"

THESE DRAWINGS ARE COPYRIGHTED INSTRUMENTS OF SERVICE AND ARE THE PROPERTY OF ARCHITECTURAL COLLABORATIVE TEAM, LLC. ALL DESIGNS AND OTHER INFORMATION ON THE DRAWINGS ARE FOR THE USE OF THE SPECIFIED PROJECT AND SHALL NOT BE USED FOR ANY OTHER PROJECT WITHOUT THE EXPRESSED WRITTEN PERMISSION OF ARCHITECTURAL COLLABORATIVE TEAM, LLC. WRITTEN DIMENSIONS ON THESE DRAWINGS SHALL HAVE PRECEDENCE OVER SCALED DIMENSIONS. CONTRACTORS SHALL VERIFY AND BE RESPONSIBLE FOR ALL DIMENSIONS AND CONDITIONS ON THE JOB AND ARCHITECTURAL COLLABORATIVE TEAM, LLC SHALL BE NOTIFIED IN WRITING OF ANY DEVIATIONS FROM THE DIMENSIONS AND CONDITIONS INDICATED ON THE DRAWINGS. SHOULD IT APPEAR THAT ANY WORK COVERED BY THE CONTRACT IS NOT SUFFICIENTLY DETAILED OR DEFINED, OR IF CONFLICTING INFORMATION EXISTS, THE CONTRACTOR SHALL NOTIFY ARCHITECTURAL COLLABORATIVE TEAM, LLC IN WRITING. ARCHITECTURAL COLLABORATIVE TEAM, LLC SHALL NOT BE RESPONSIBLE FOR ERRORS OR OMISSIONS CAUSED BY THE CONTRACTOR'S FAILURE TO PROPERLY NOTIFY ARCHITECTURAL COLLABORATIVE TEAM, LLC PRIOR TO WORK BEING COMMENCED. SHOP DRAWINGS SHALL BE SUBMITTED TO ARCHITECTURAL COLLABORATIVE TEAM, LLC PRIOR TO PROCEEDING WITH ANY WORK.

A NEW SIDEWALK FOR FOUNTAIN OF THE SUN
540 SOUTH 80th STREET WEST
MESA, ARIZONA 85208

No.	Revision/Issue	Date

ARCHITECTURAL COLLABORATIVE TEAM
723 EAST DIAMOND DRIVE
TEMPE, ARIZONA 85283
PH. 480-897-6411
A LIMITED LIABILITY COMPANY

REGISTERED ARCHITECT
CERTIFICATE NO. 20127
KARYN S.
Date Signed
ARIZONA, USA

PRELIMINARY NOT FOR CONSTRUCTION

EXPIRES 06/30/2027

Project	Sheet
24-039	2
Date	
Scale AS NOTED	